# PLAN OF SURVEY OF
# PART OF BLOCK A
# PLAN M-718
# CITY OF TORONTO
## (FORMERLY CITY OF ETOBICOKE)

SCALE 1:300

10m 5m 0 10m 20m 30 metres

RADY-PENTEK & EDWARD SURVEYING LTD., O.L.S.

**METRIC**

DISTANCES SHOWN ON THIS PLAN ARE IN METRES AND CAN BE CONVERTED TO FEET BY DIVIDING BY 0.3048.

## SURVEYOR'S CERTIFICATE

I CERTIFY THAT:

1. THIS SURVEY AND PLAN ARE CORRECT AND IN ACCORDANCE WITH THE SURVEYS ACT, THE SURVEYORS ACT AND THE LAND TITLES ACT AND THE REGULATIONS MADE UNDER THEM
2. THE SURVEY WAS COMPLETED ON THE ____ DAY OF ________, 2003

DATE __________, 2003

YOUSSEF WAHBA
ONTARIO LAND SURVEYOR

## NOTES

| | |
|---|---|
| ■ | DENOTES MONUMENT FOUND |
| □ | DENOTES MONUMENT SET |
| SIB | DENOTES STANDARD IRON BAR |
| IB | DENOTES IRON BAR |
| SSIB | DENOTES SHORT STANDARD IRON BAR |
| CC | DENOTES CUT CROSS |
| P.I.N. | DENOTES PROPERTY IDENTIFIER NUMBER |

BEARINGS ARE ASTRONOMIC AND ARE REFERRED TO THE EAST LIMIT OF RENFORTH DRIVE AS SHOWN ON PLAN BA-2475 HAVING A BEARING OF N18°21'20"W

I REQUIRE THIS PLAN TO BE DEPOSITED UNDER THE LAND TITLES ACT

DATE __________ 2003
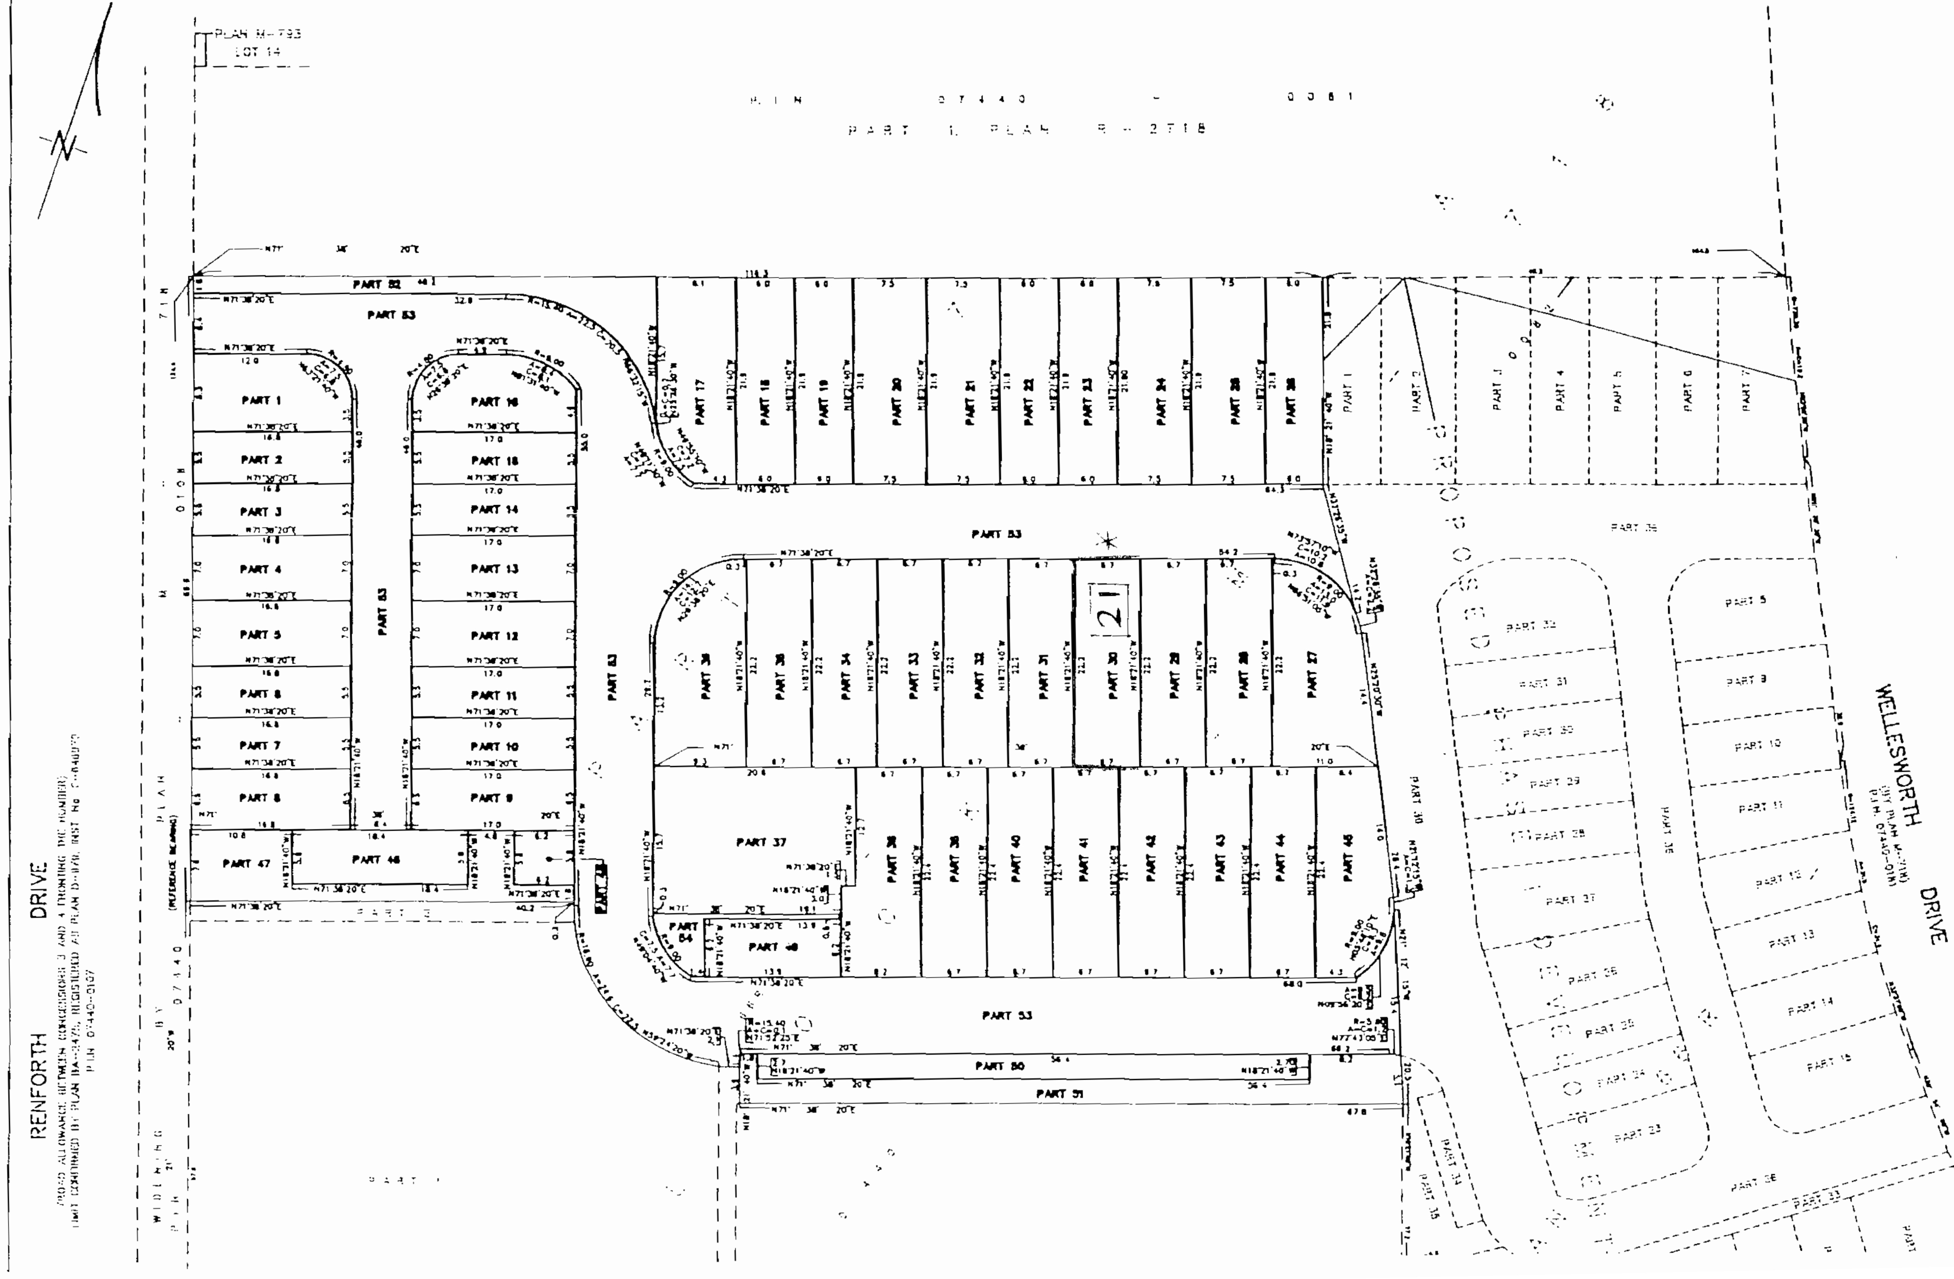
YOUSSEF WAHBA O.L.S.