SKETCH SHOWING

LOT 30 ~ REG'D PLAN 4967

COUNTY OF YORK

TOWNSHIP OF ETOBICOKE

487 The Kingsway
Toronto M9A 3W5

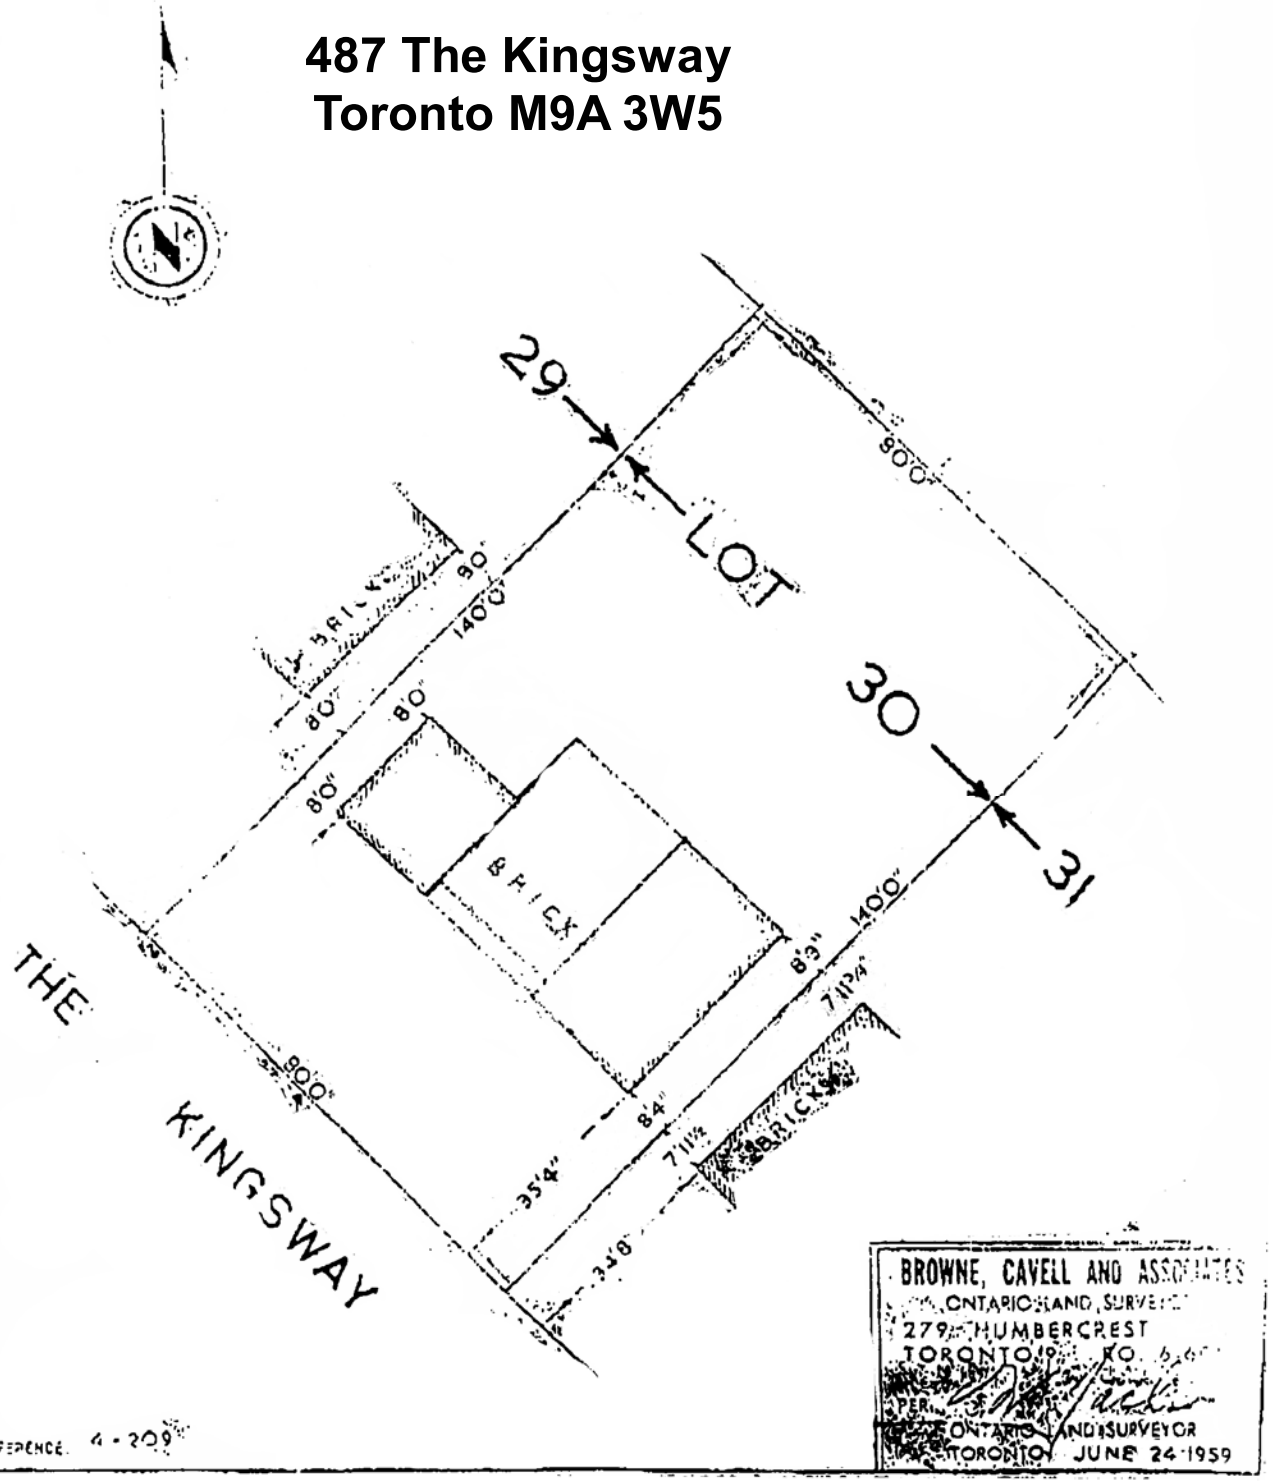

This sketch has been "cleaned up" from a previously faxed sketch plan containing many undesirable artifacts. A copy of the faxed sketch is available from John Stevenson - 416 233 8657. This cleaned-up sketch may be missing minor details, but appears to be substantially as per the original fax. (JS May 2009)

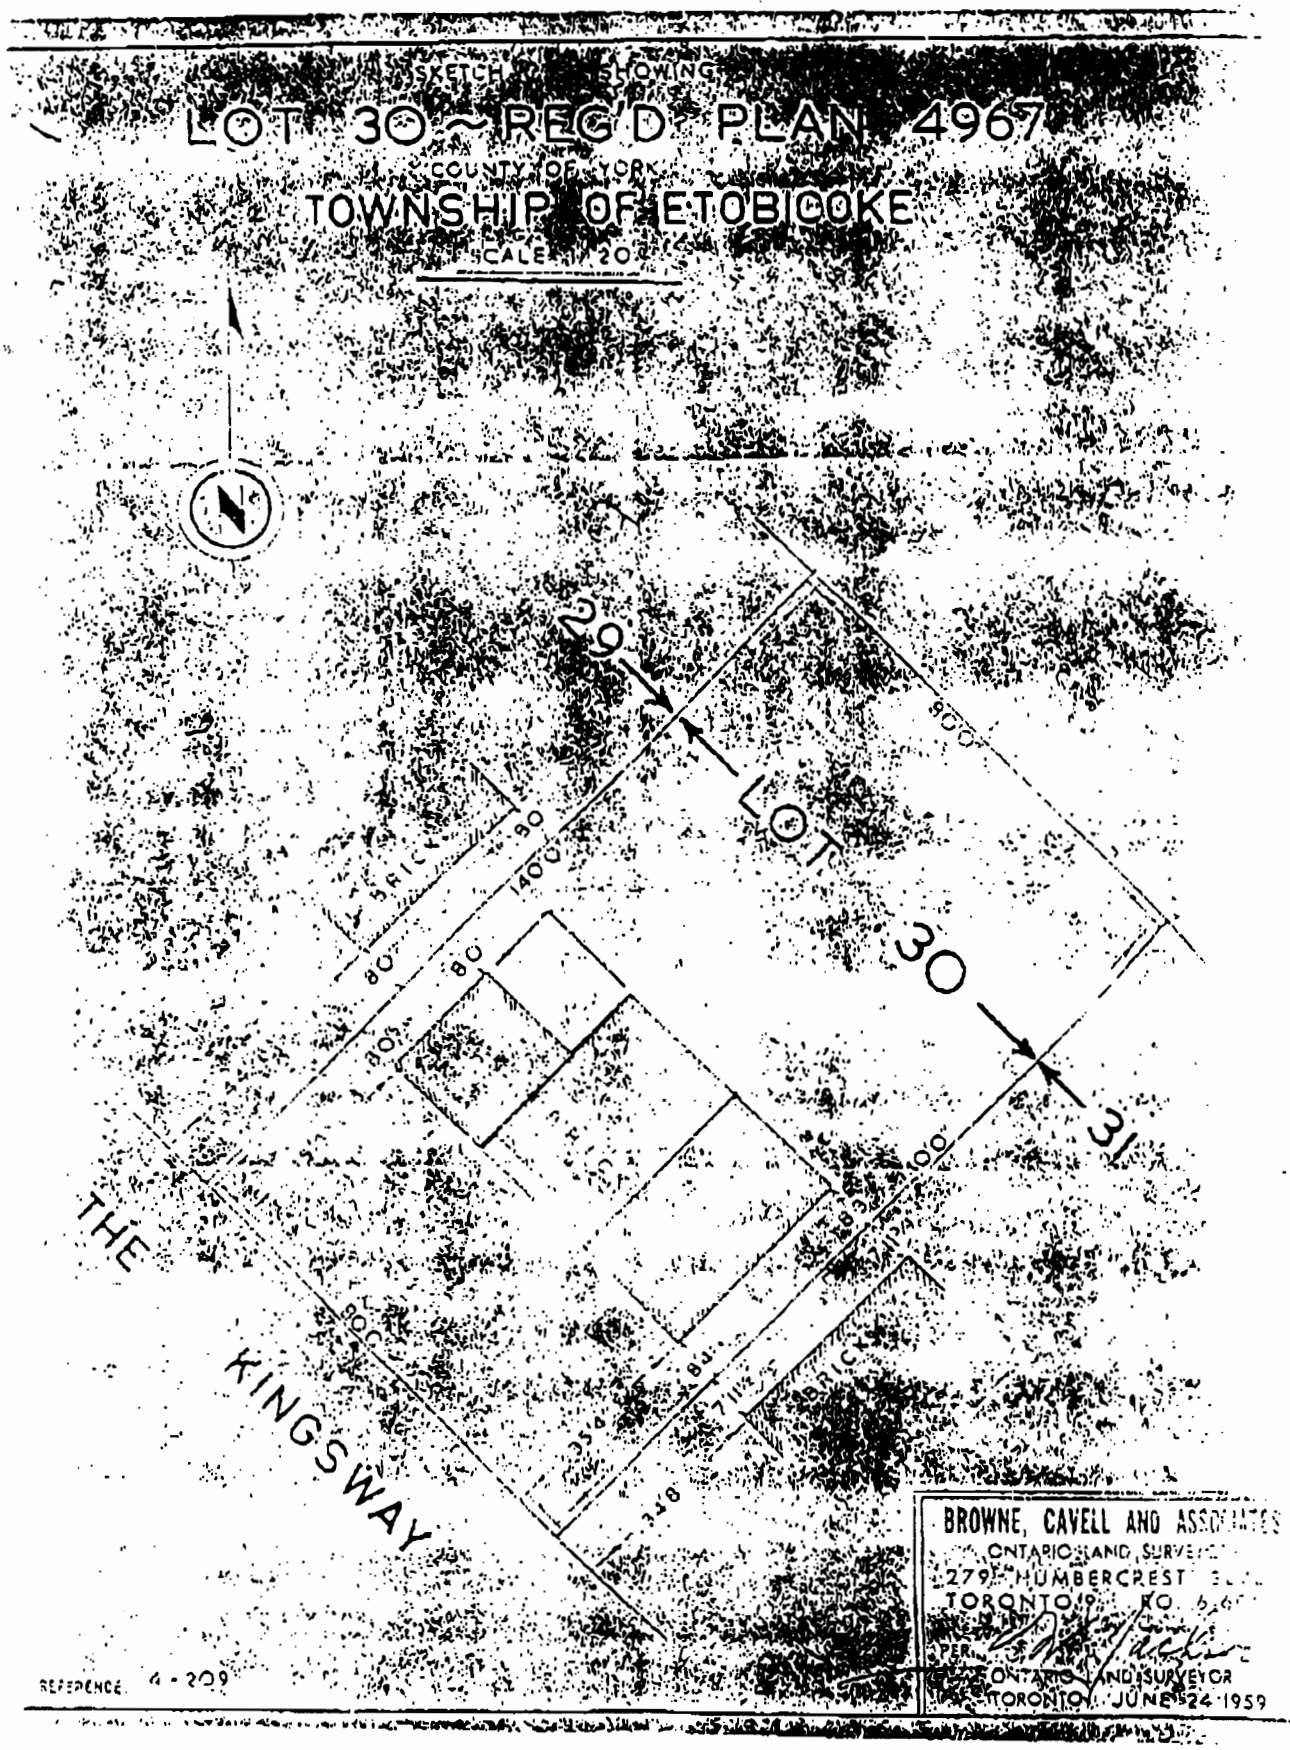
SKETCH SHOWING
LOT 30 ~ REG'D PLAN 4967
COUNTY OF YORK
TOWNSHIP OF ETOBICOKE
SCALE 20
N
29
LOT
30
31
900
140
90
80
80
300
THE
KINGSWAY
100
83
348
BROWNE, CAVELL AND ASSOCIATES
ONTARIO LAND SURVEYORS
279 HUMBERCREST
TORONTO 19
PER
ONTARIO LAND SURVEYOR
TORONTO JUNE 24 1959
REFERENCE 4-209